

Legend

1. Living/Dining Room
2. Kitchen
3. Entry
4. Stairway
5. Garage
6. Master Bedroom
7. Master Bath
8. Study
9. Laundry
10. Open to Below
11. Patio
12. Powder Rm.
13. Planter
14. Closet

Door Types

- A 3'-0" wide
 B 3'-6" wide
 C 2'-3" wide
 D 2'-6" wide
 E 4'-0" wide pocket door
 F 10'-0" wide glass slider
 G 16'-0" wide garage door
 H 5'-0" pair of doors
 J 8'-6" slider
 K 9'-0" slider



Notes:

1. All residence walls are 6" wide unless noted otherwise
2. All garden walls are 8" wide
3. All stair treads are 1'-0"
4. Handrails and guardrails are 2"
5. All doors are 1 1/2" thick
6. North arrow is 2'-0" radius

N

First Floor Plan

1/4" = 1'-0"

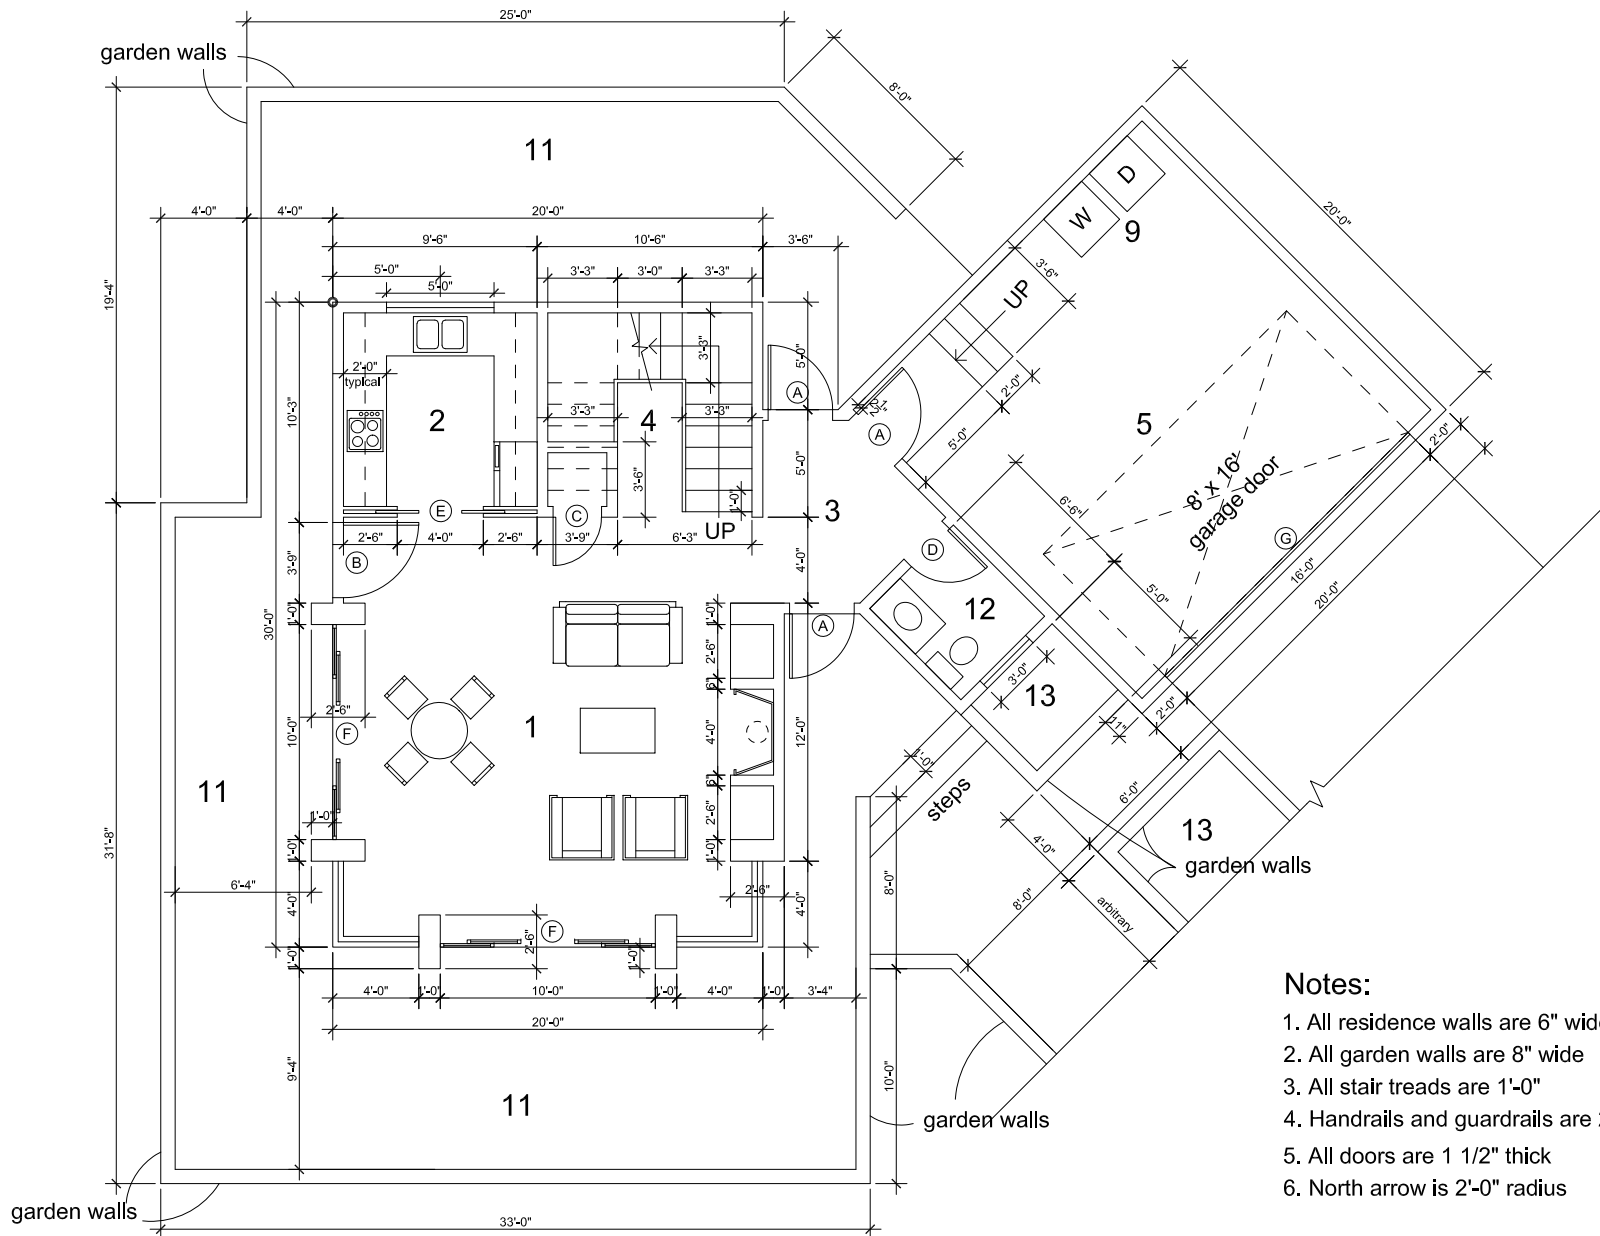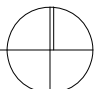

Last Name Here